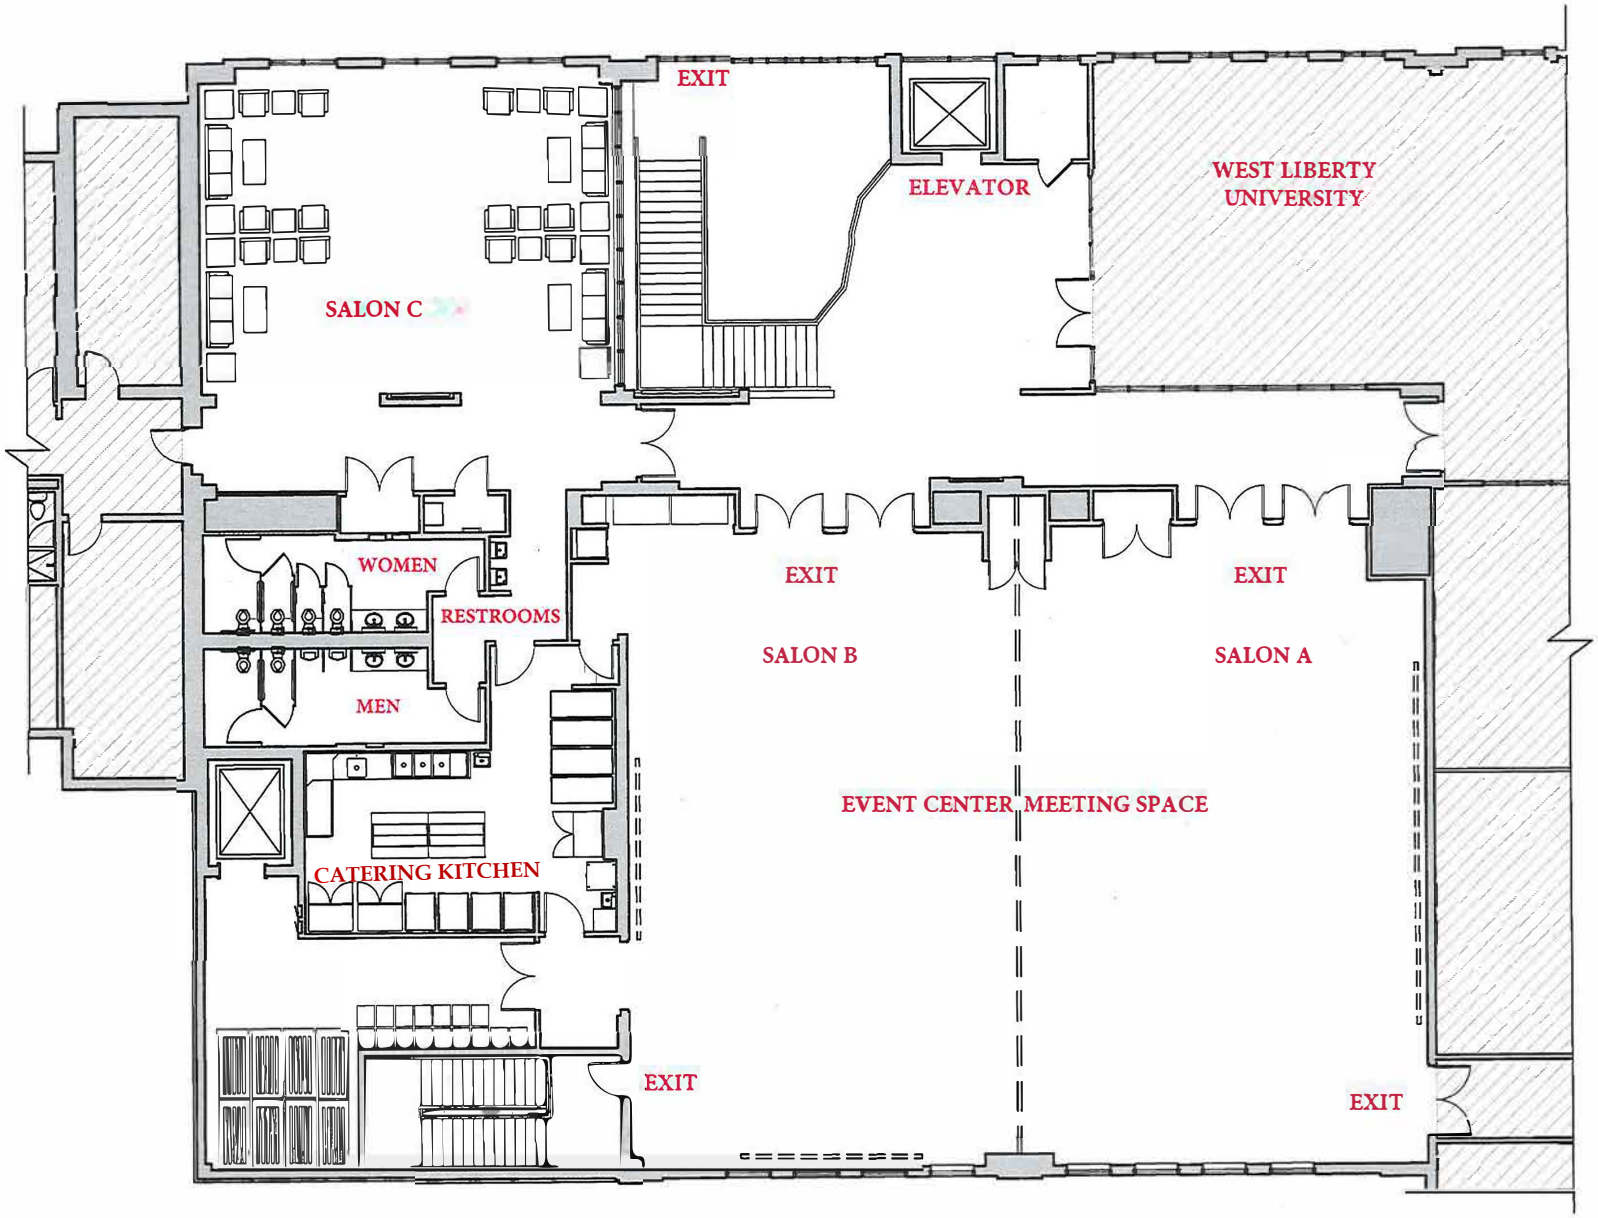
EXIT
ELEVATOR
WEST LIBERTY
UNIVERSITY
SALON C
WOMEN
RESTROOMS
MEN
EXIT
EXIT
SALON B
SALON A
EVENT CENTER MEETING SPACE
CATERING KITCHEN
EXIT
EXIT